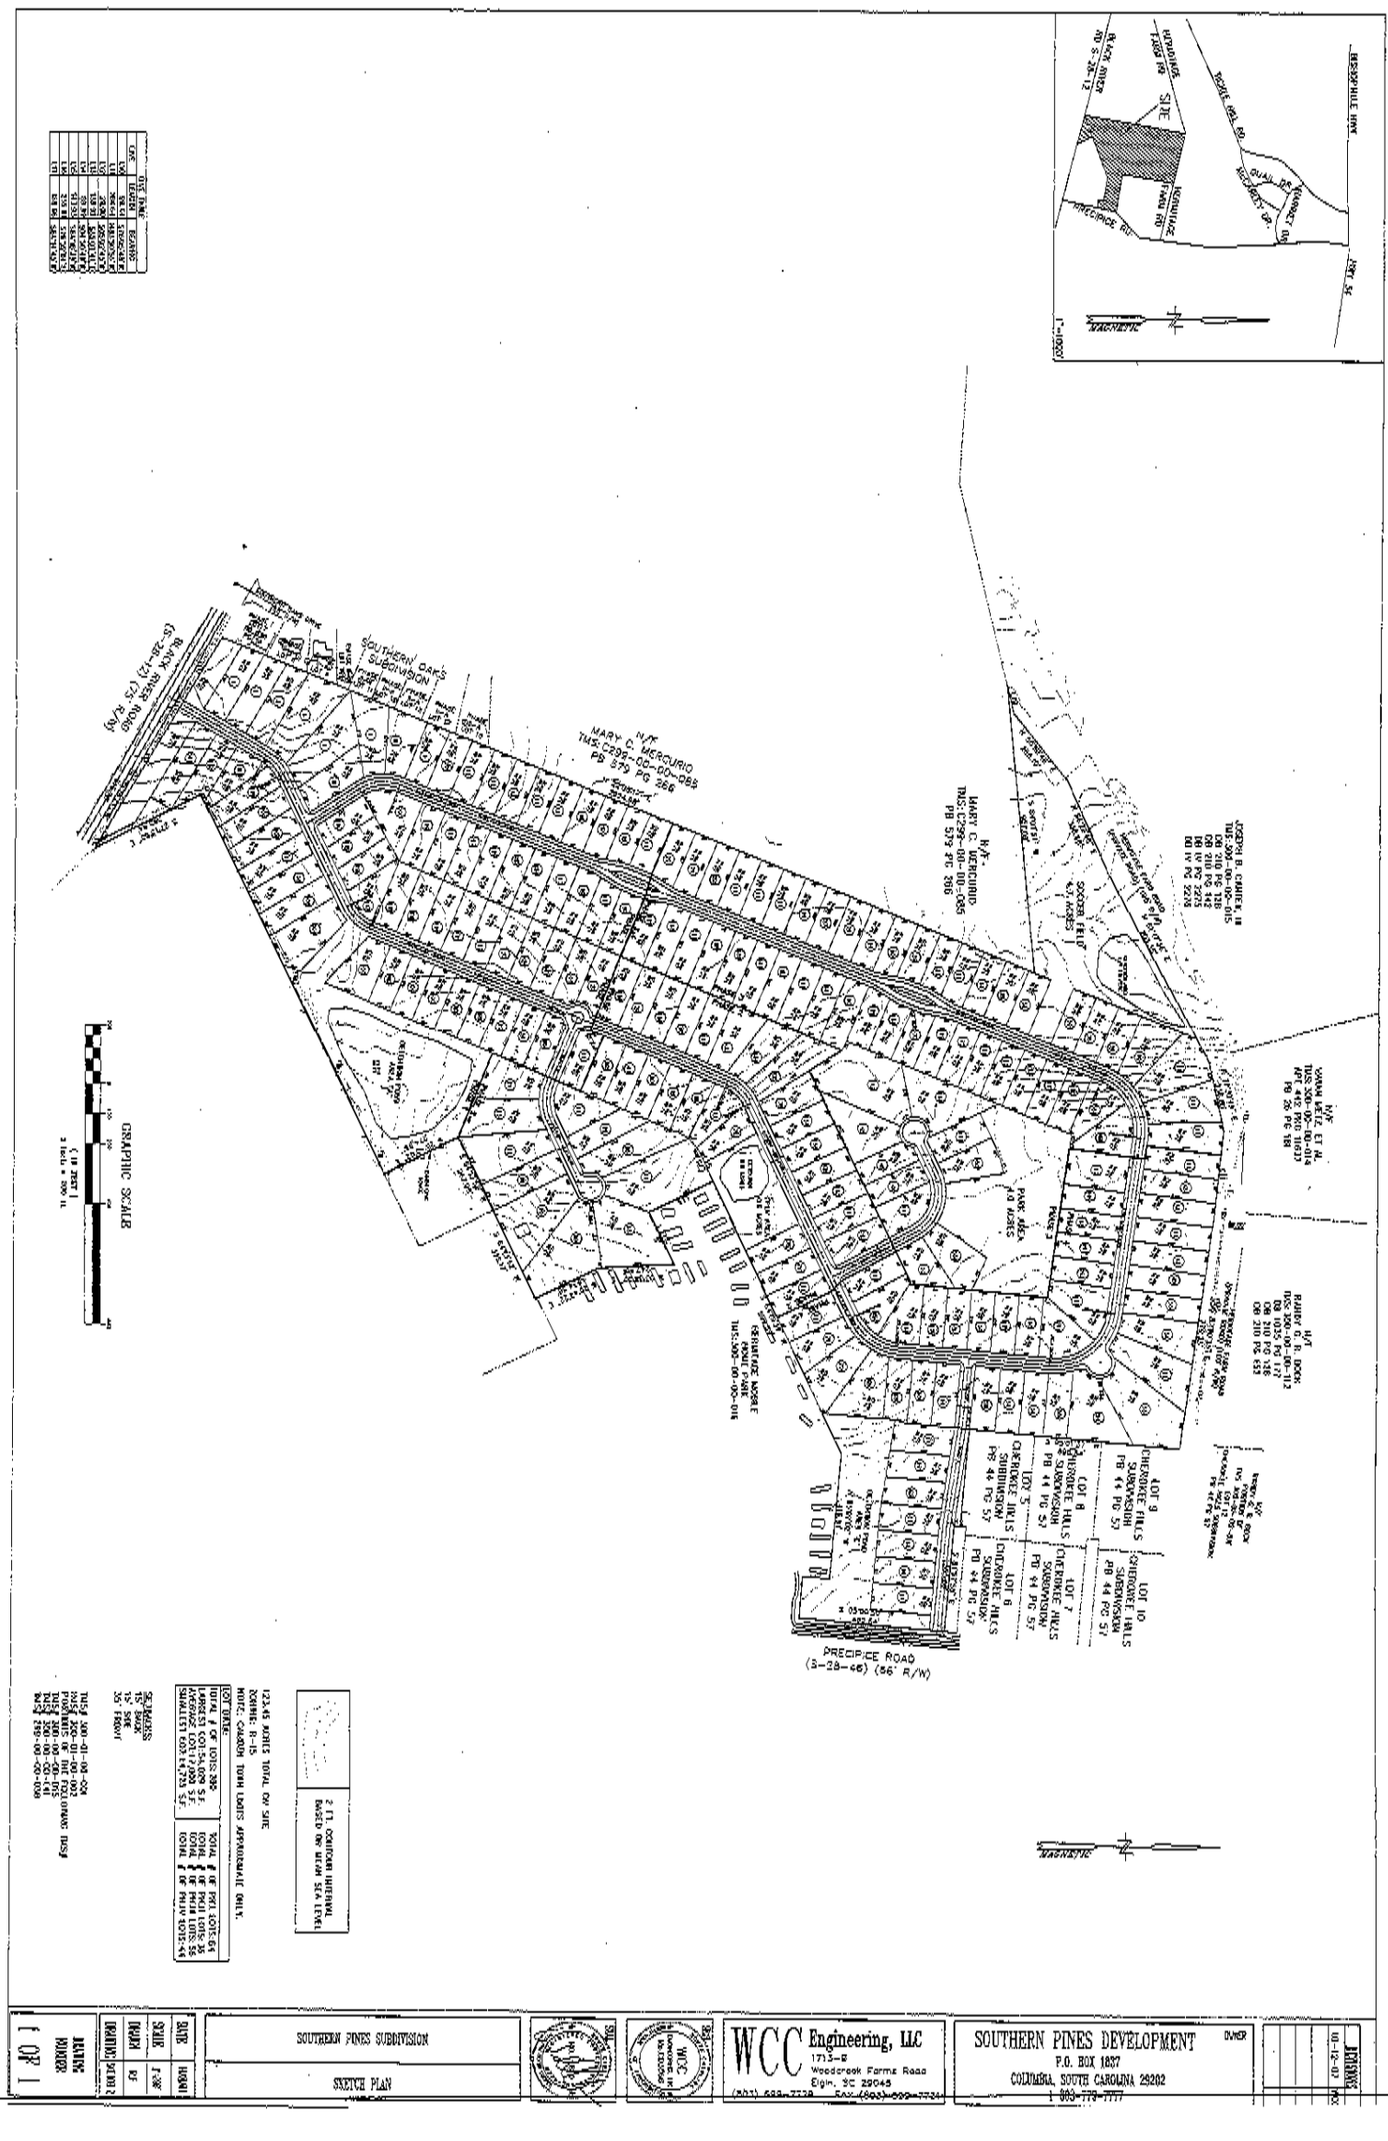
SOUTHERN OAKS SUBDIVISION
BLACK RIVER ROAD (S-28-12) (75' R/W)
MARY C. MERCURIO TMS C298-00-00-085 PB 579 PG 266
PRECIPICE ROAD (3-28-46) (56' R/W)
SOCCER FIELD 4.7 ACRES
PARK AREA 1.0 ACRES
SITE
VICINITY MAP
SCALE: 1" = 1000'
MAGNETIC
GRAPHIC SCALE
1" = 100'
SOUTHERN PINES SUBDIVISION
SKETCH PLAN
WCC Engineering, LLC
1713-B Woodcreek Farms Road
Elgin, SC 29045
(803) 699-7738 FAX (803) 699-7734
SOUTHERN PINES DEVELOPMENT
P.O. BOX 1837
COLUMBIA, SOUTH CAROLINA 29202
1 803-779-7777
OWNER
10-12-07
1 OF 1