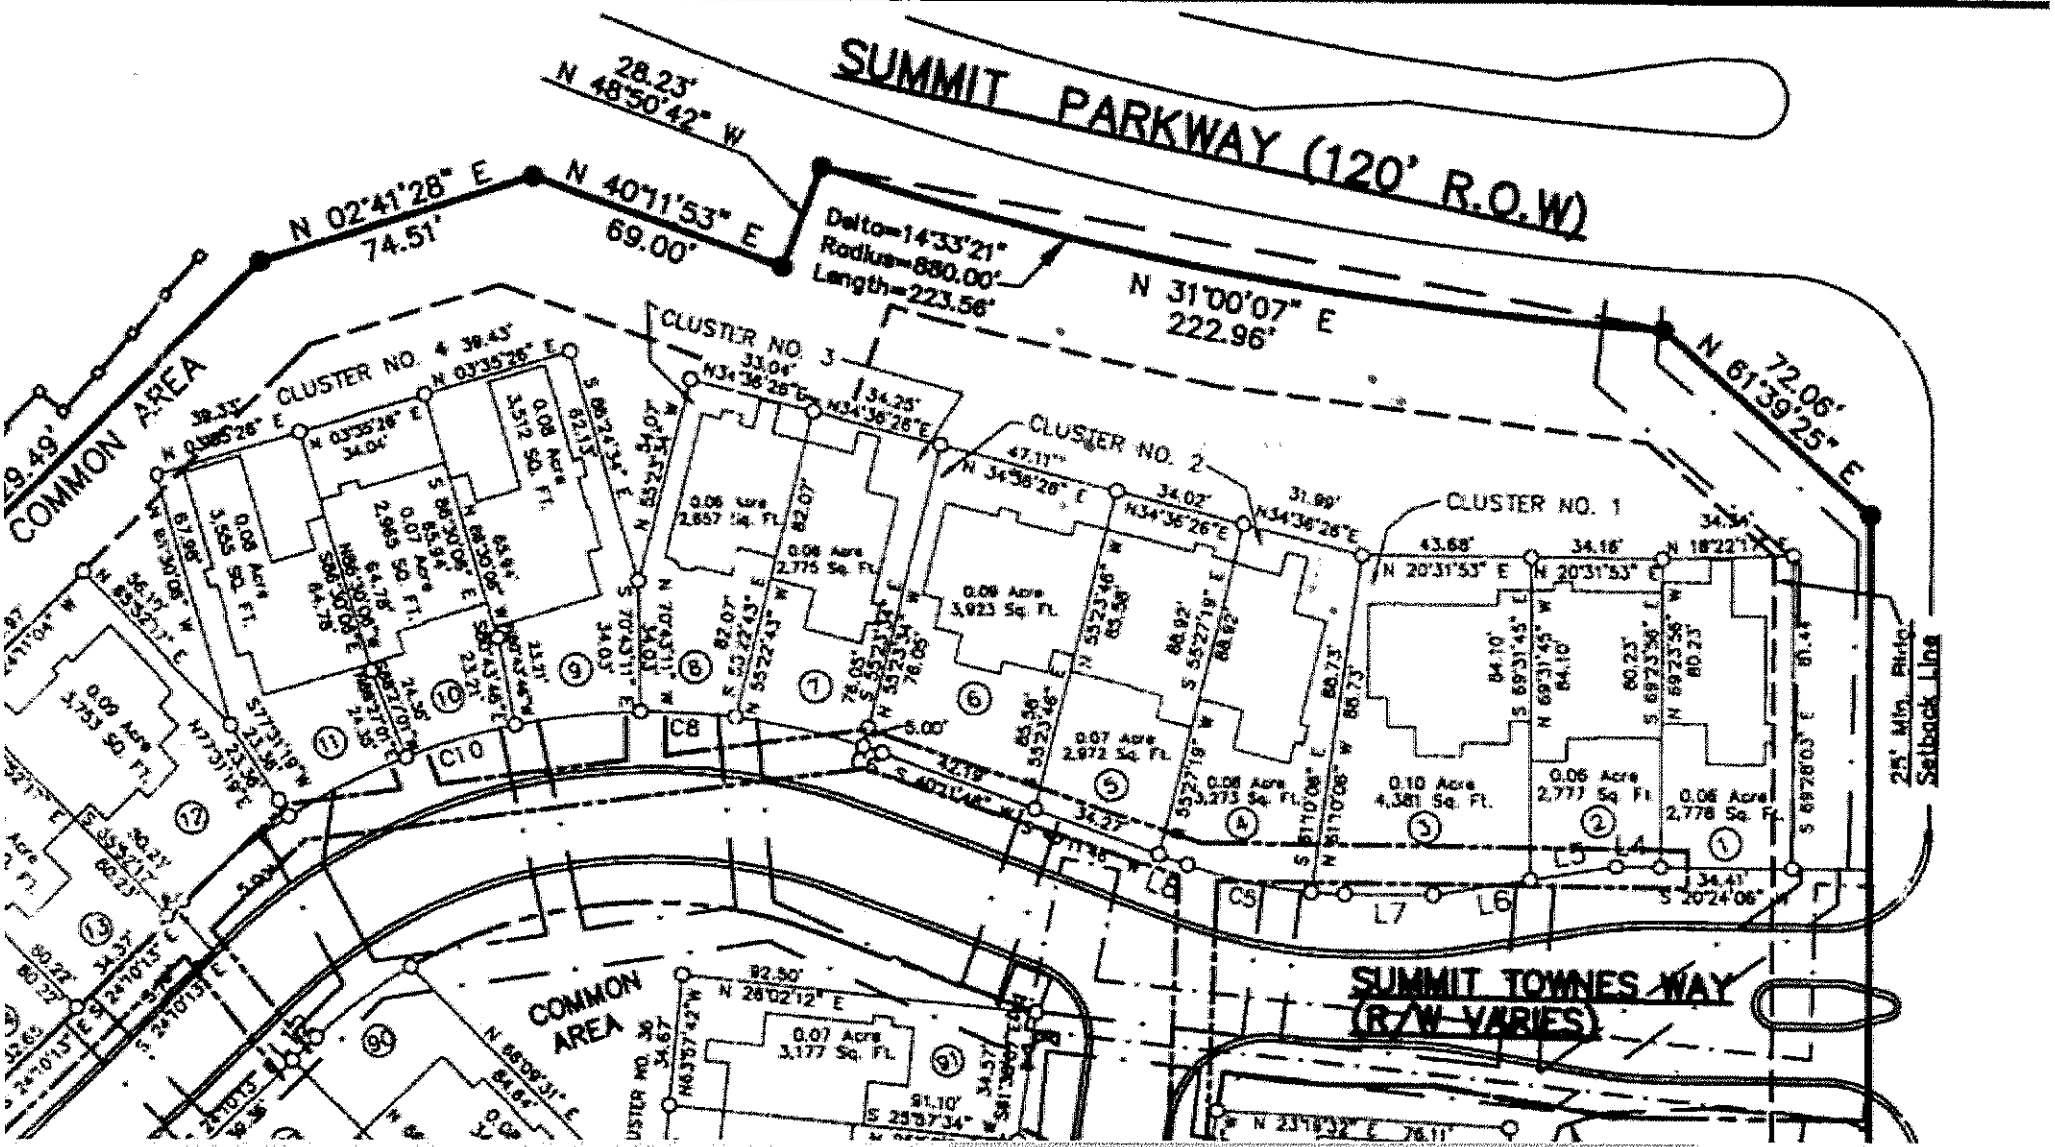
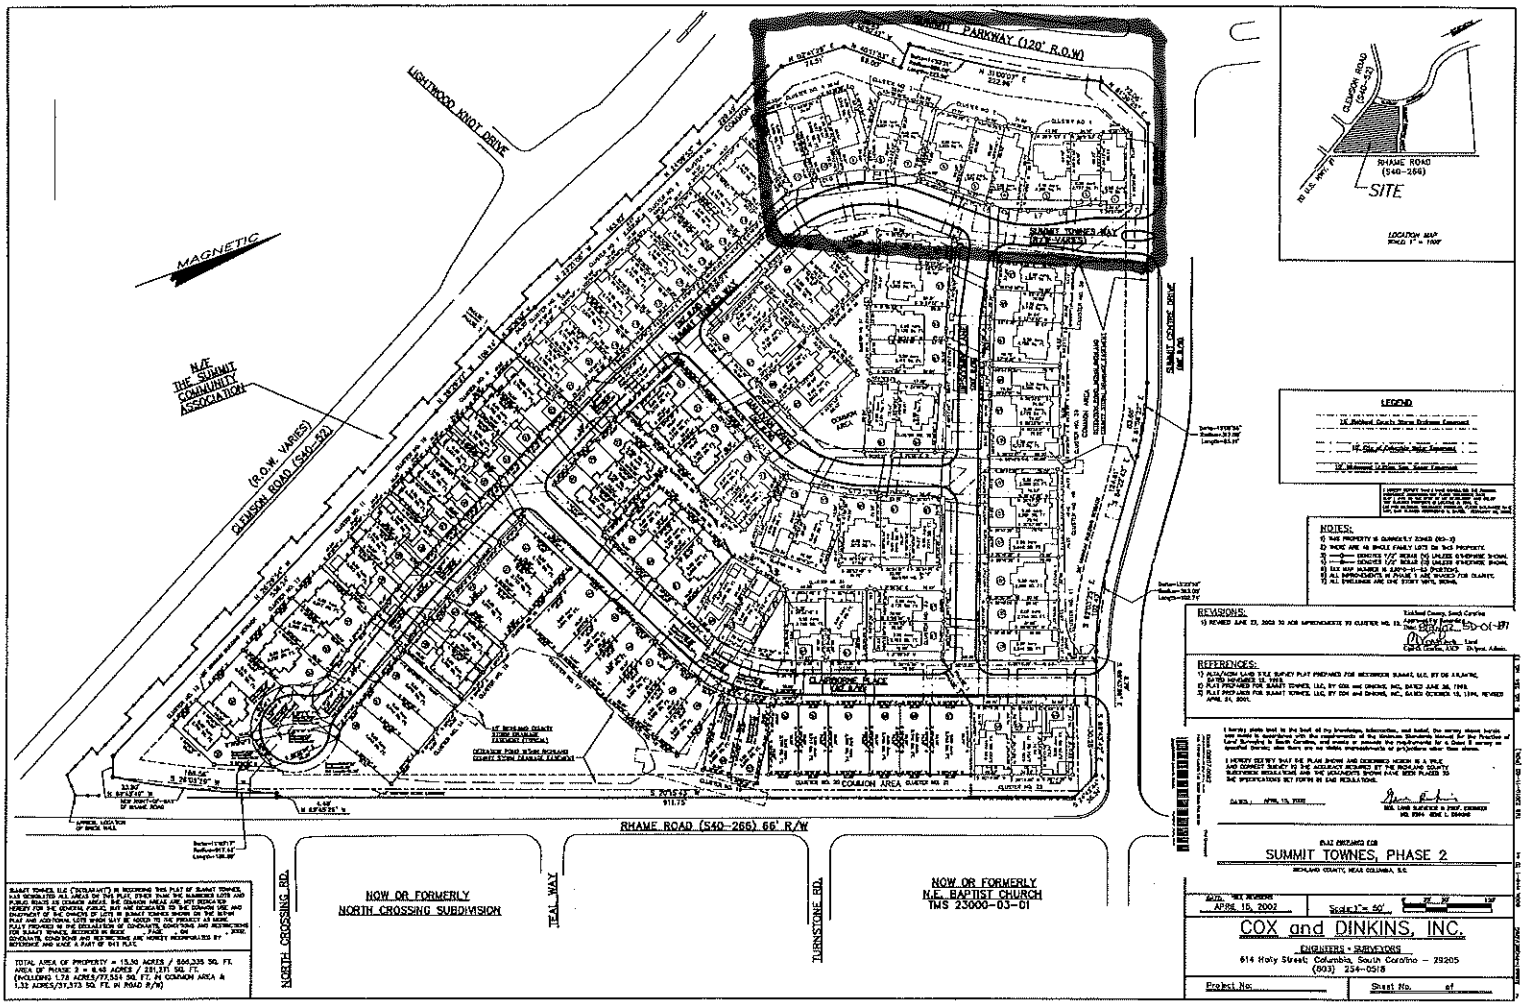

SUMMIT PARKWAY (120' R.O.W)
28.23'
N 48°50'42" W
N 02°41'28" E
74.51'
N 40°11'53" E
69.00'
Delta=14°33'21"
Radius=880.00'
Length=223.56'
N 31°00'07" E
222.96'
N 61°39'25" E
72.06'
COMMON AREA
CLUSTER NO. 4
CLUSTER NO. 3
CLUSTER NO. 2
CLUSTER NO. 1
0.08 Acre 3,555 Sq. Ft.
0.07 Acre 2,985 Sq. Ft.
0.08 Acre 3,512 Sq. Ft.
0.08 Acre 2,857 Sq. Ft.
0.08 Acre 2,775 Sq. Ft.
0.08 Acre 3,923 Sq. Ft.
0.07 Acre 2,972 Sq. Ft.
0.08 Acre 3,273 Sq. Ft.
0.10 Acre 4,381 Sq. Ft.
0.06 Acre 2,777 Sq. Ft.
0.06 Acre 2,778 Sq. Ft.
0.08 Acre 3,753 Sq. Ft.
0.07 Acre 3,177 Sq. Ft.
C10
C9
C8
C5
L7
L6
L5
L4
L3
L2
L1
SUMMIT TOWNES WAY
(R/W VARIES)
25' Min. Front Setback Line
COMMON AREA


SUMMIT PARKWAY (120' R.O.W)
LIGHTWOOD KNOT DRIVE
MAGNETIC
N/F THE SUMMIT COMMUNITY ASSOCIATION
(R.O.W. VARIES)
CLEMSON ROAD (S40-292)
SUMMIT TOWNES WAY (50' R.O.W.)
SUMMIT CROWNE DRIVE (50' R.O.W.)
CLEMSON ROAD (S40-292)
RHAME ROAD (S40-266)
SITE
LOCATION MAP
SCALE 1" = 1000'
LEGEND
NOTES:
REVISIONS:
REFERENCES:
RHAME ROAD (S40-266) 66' R/W
NORTH CROSSING RD.
TEAL WAY
TURNSTONE RD.
NOW OR FORMERLY
NORTH CROSSING SUBDIVISION
NOW OR FORMERLY
N.E. BAPTIST CHURCH
TMS 23000-03-01
COMMON AREA
SUMMIT TOWNES, PHASE 2
APRIL 15, 2002
Scale 1" = 50'
COX and DINKINS, INC.
ENGINEERS - SURVEYORS
614 Holly Street, Columbia, South Carolina - 29205
(803) 254-0518
Project No.
Sheet No. of